


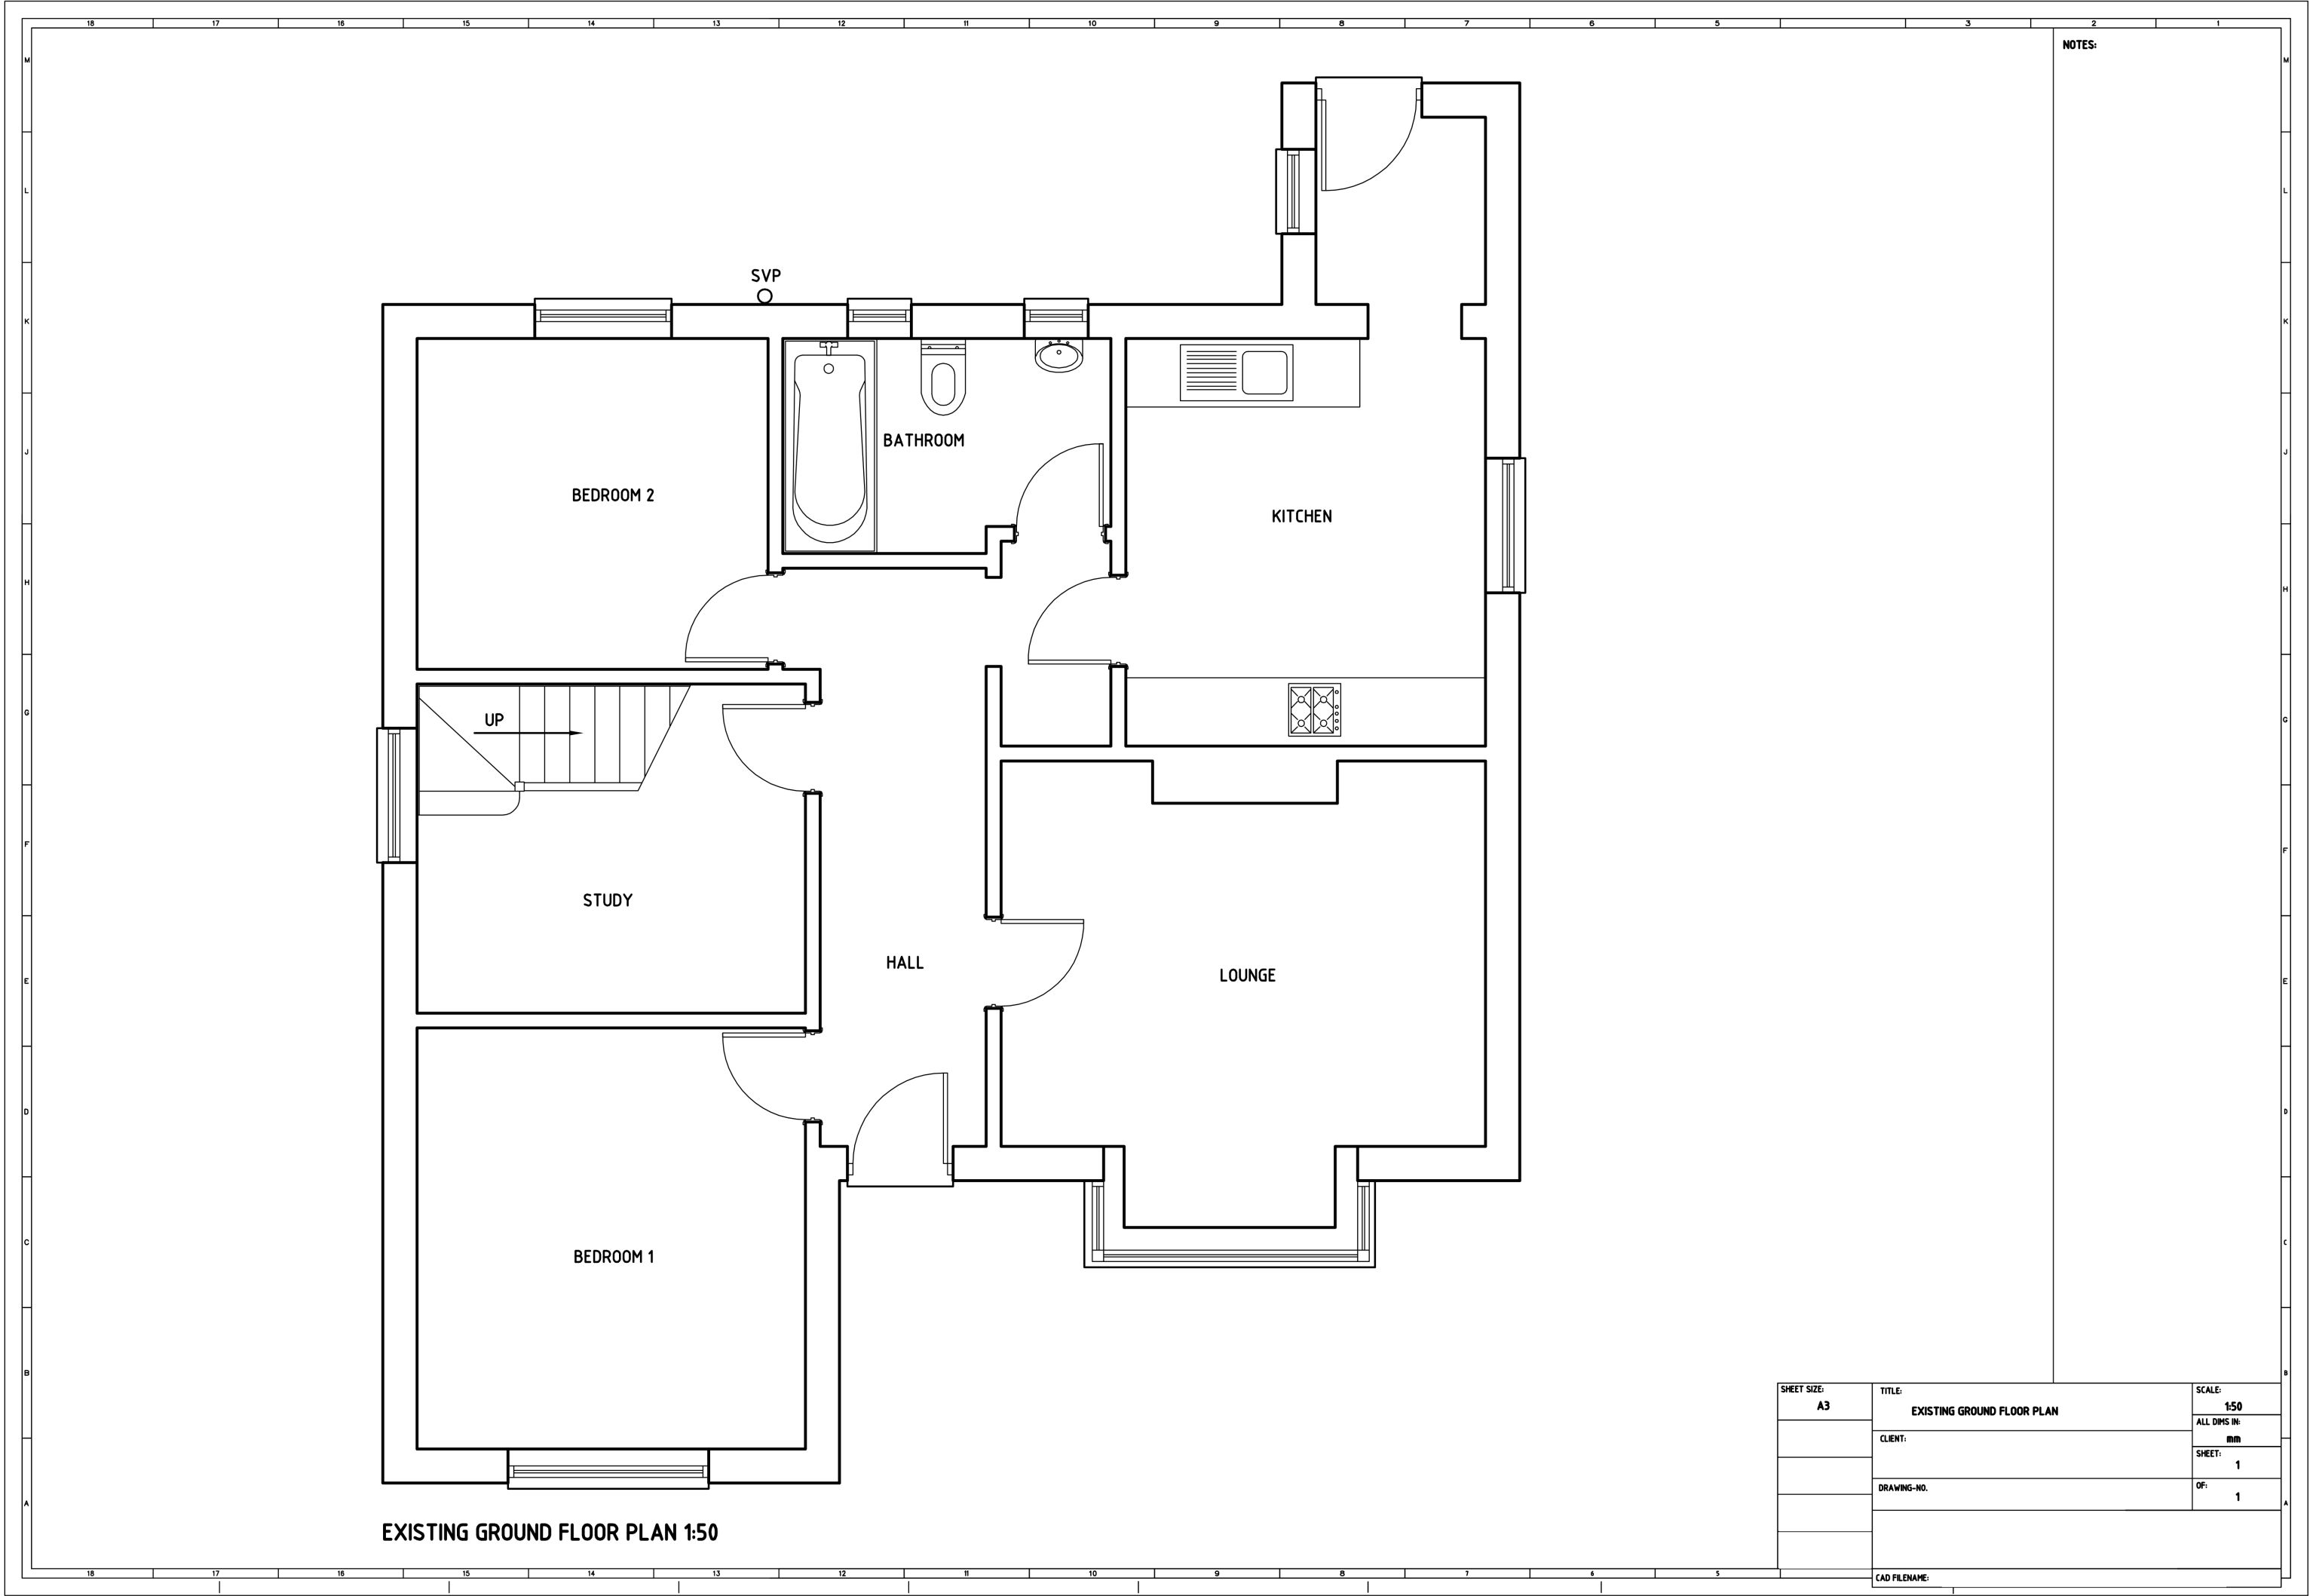

EXISTING GROUND FLOOR PLAN 1:50

SHEET SIZE: A3	TITLE: EXISTING GROUND FLOOR PLAN	SCALE: 1:50
	CLIENT:	ALL DIMS IN: mm
	DRAWING-NO.	SHEET: 1
		OF: 1
	CAD FILENAME:	